


GROUND FLOOR PLAN

SCALE : 1" = 1/8"

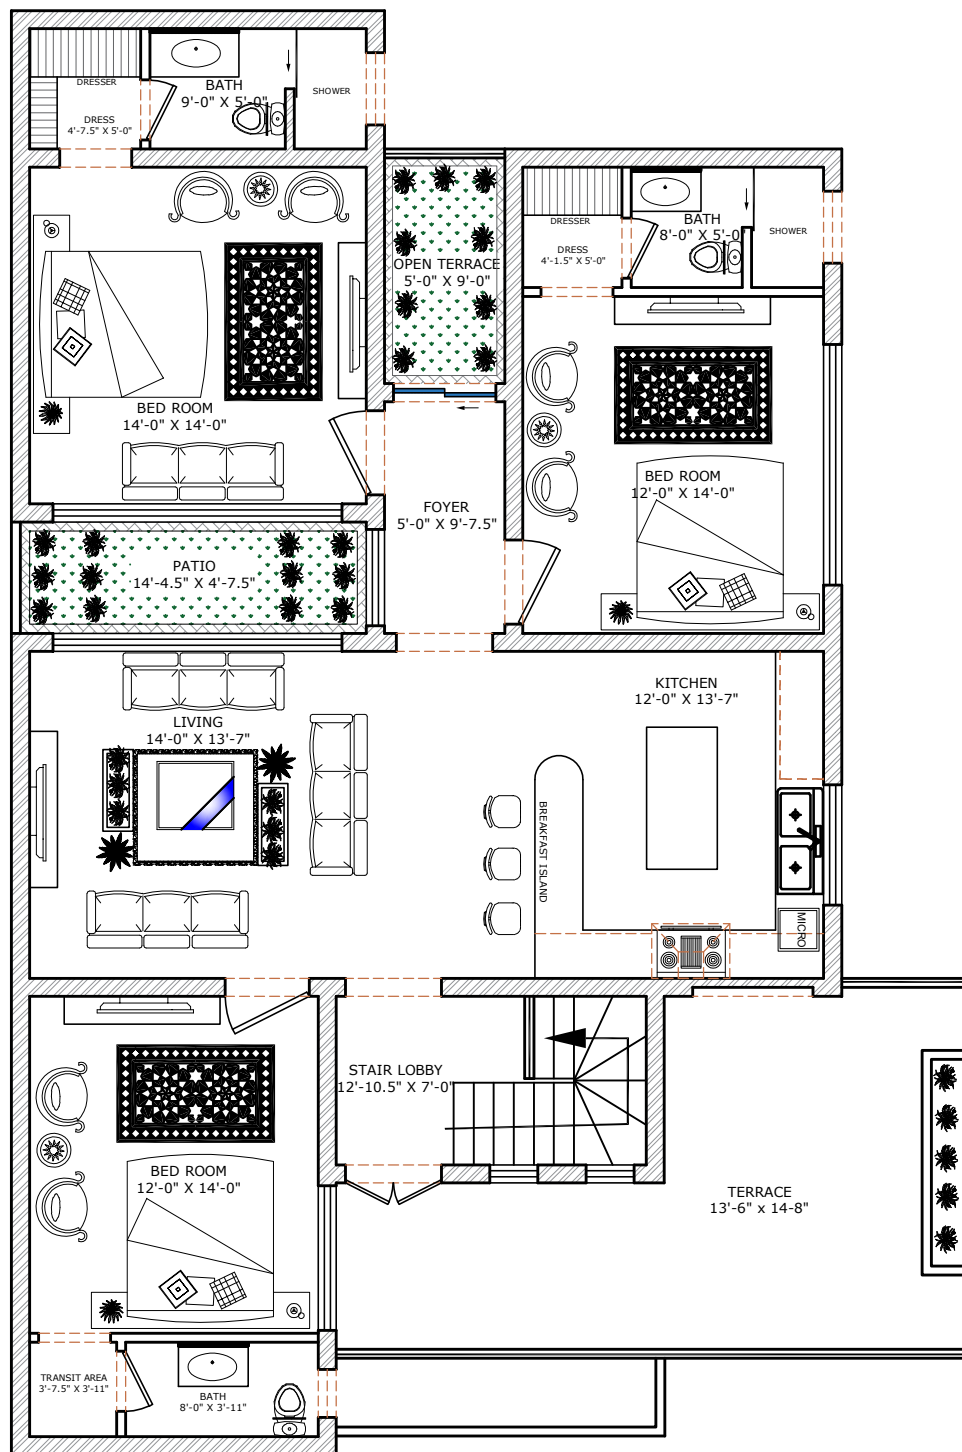


FIRST FLOOR PLAN

SCALE: 1"=1/8"